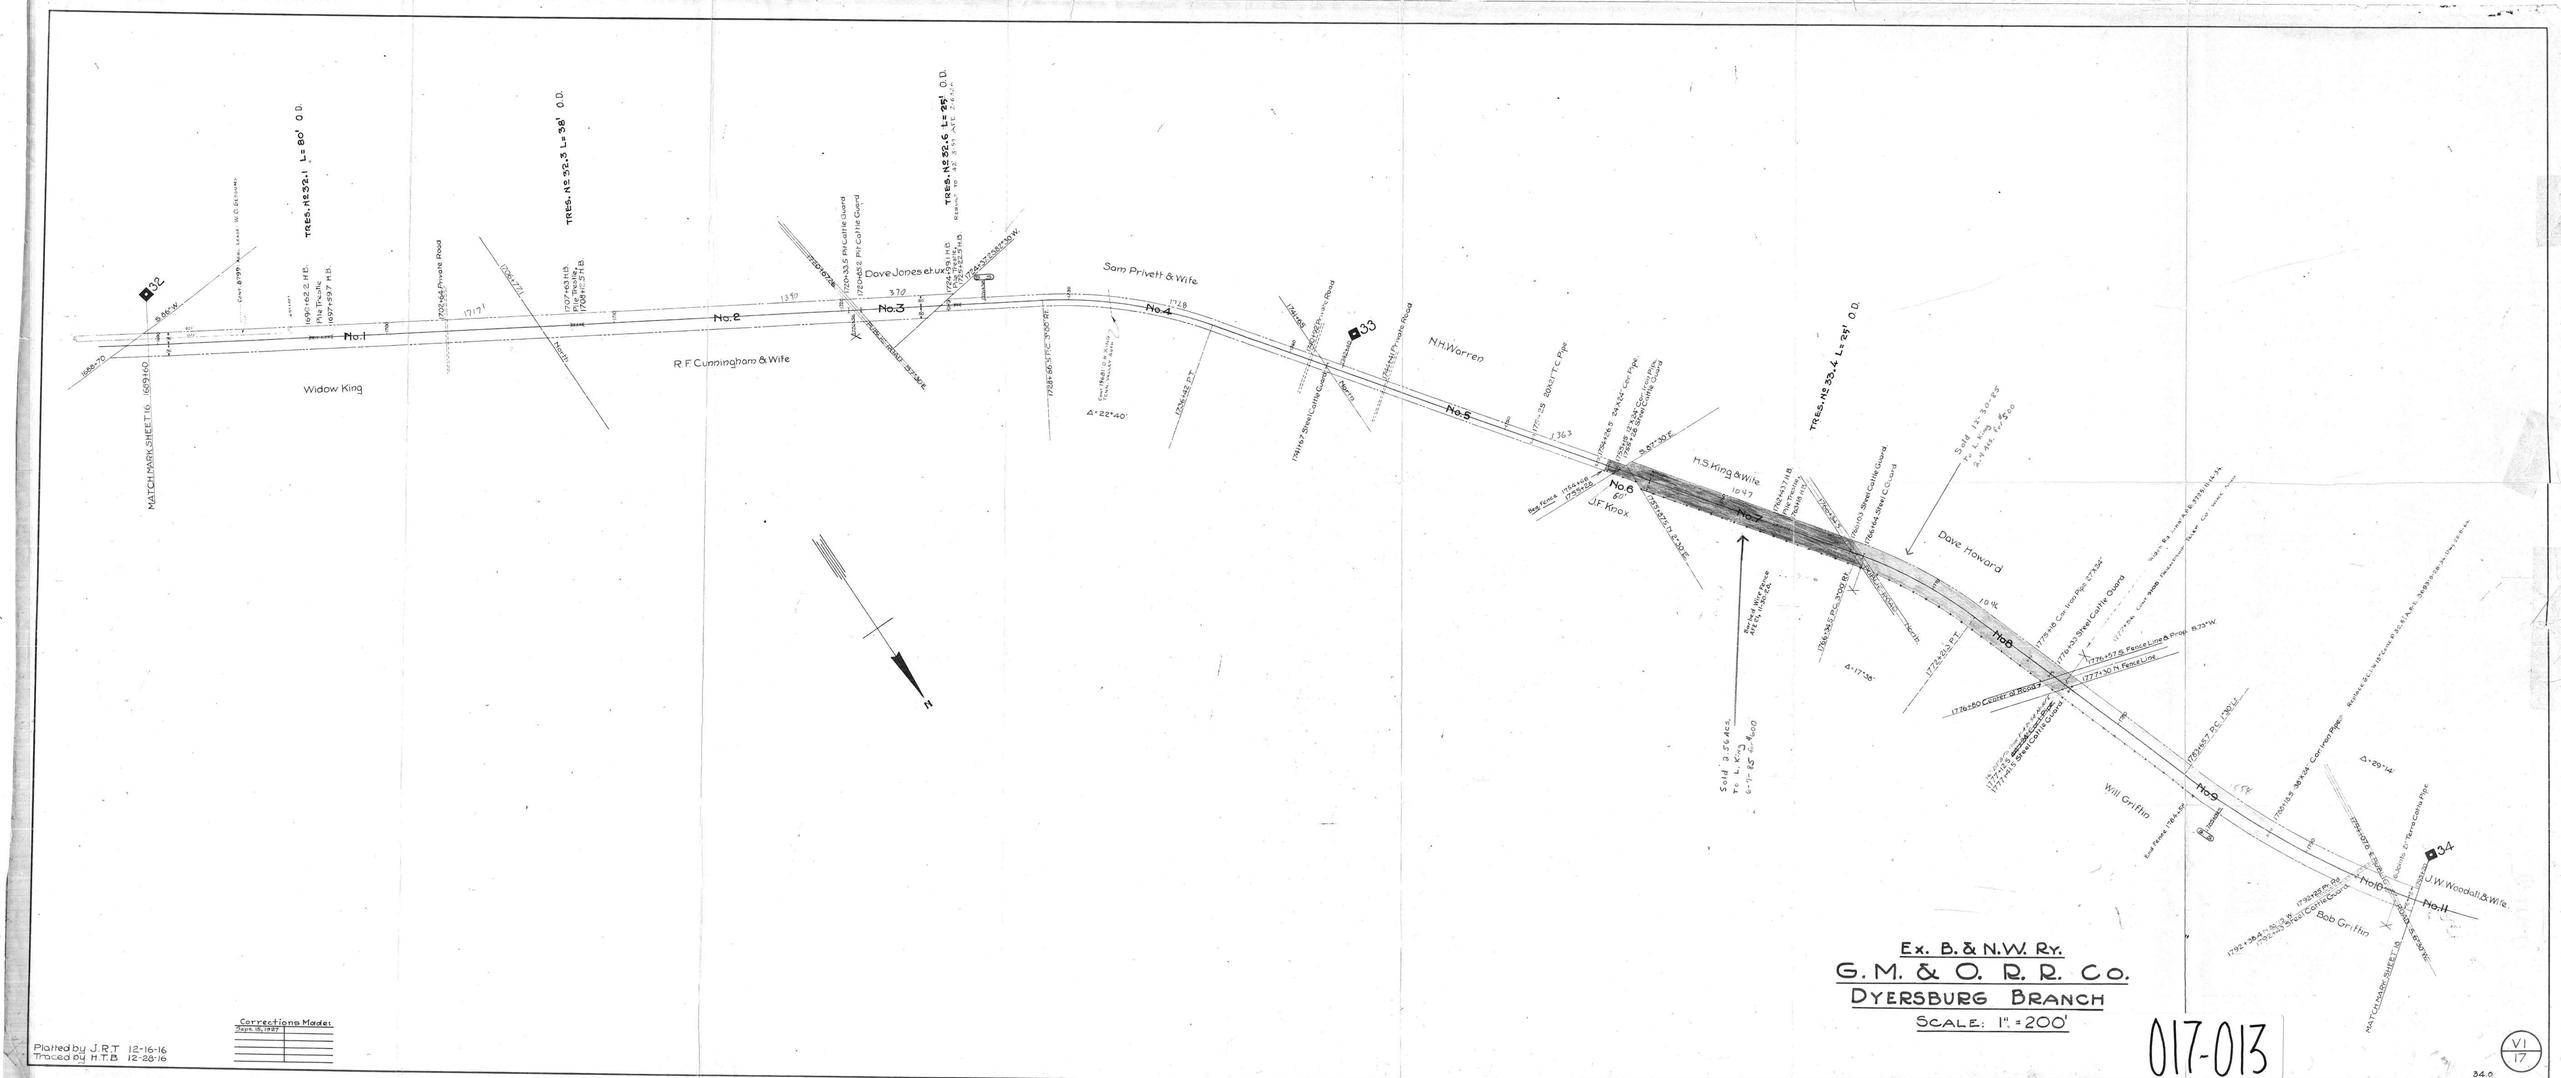
Ex. B. & N.W. Ry.
G. M. & O. R. R. Co.
DYERSBURG BRANCH
SCALE: 1" = 200'
Widow King
R. F. Cunningham & Wife
Dave Jones et ux
Sam Privett & Wife
N.H. Warren
H.S. King & Wife
J.F. Knox
Dave Howard
Will Griffin
Bob Griffin
J.W. Woodall & Wife
MATCH MARK SHEET 16
MATCH MARK SHEET 18
No. 1
No. 2
No. 3
No. 4
No. 5
No. 6
No. 7
No. 8
No. 9
No. 10
No. 11
32
33
34
Corrections Made:
Date 12-1937
Platted by J.R.T 12-16-16
Traced by H.T.B 12-28-16
017-013
VI
17